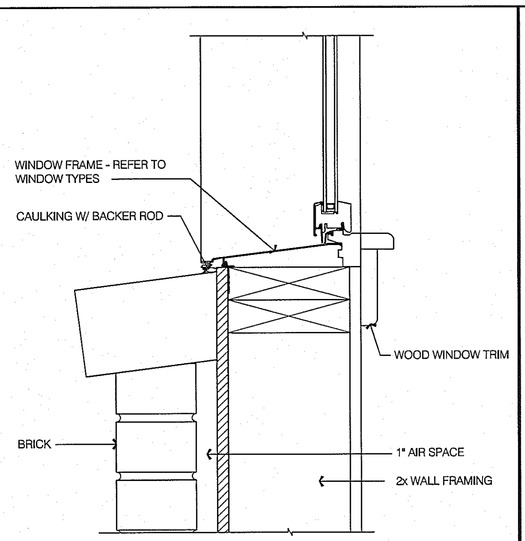

SILL SCALE: 3" = 1'-0" | 9

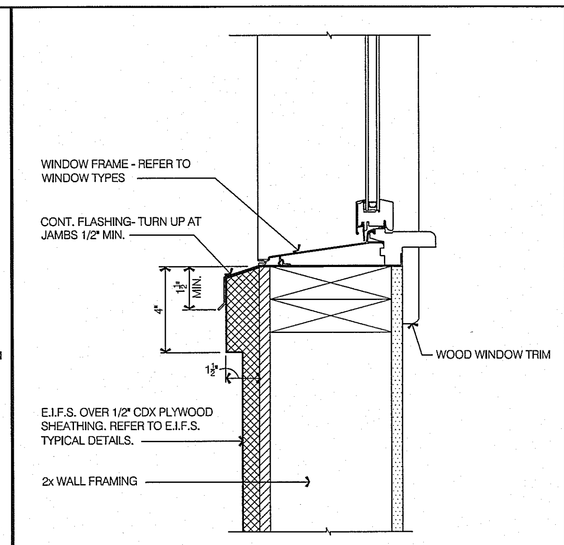

SILL SCALE: 3" = 1'-0" | 8

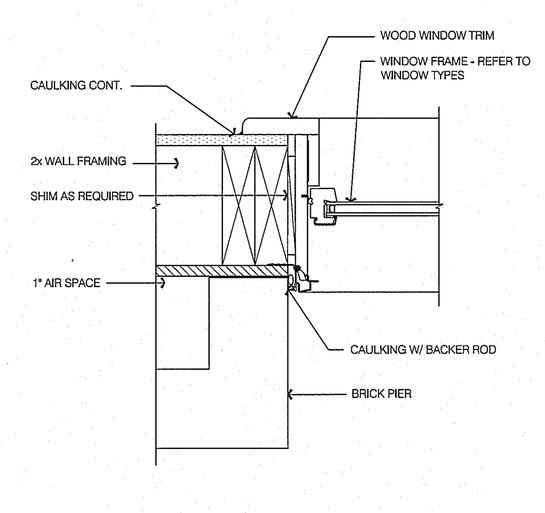

JAMB SCALE: 3" = 1'-0" | 7

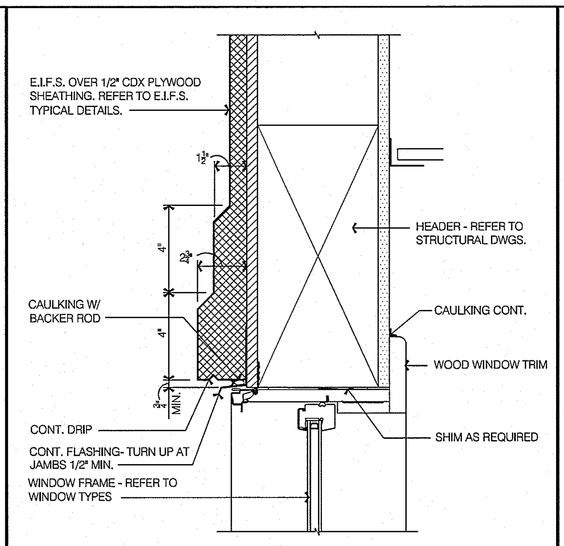

HEAD SCALE: 3" = 1'-0" | 6

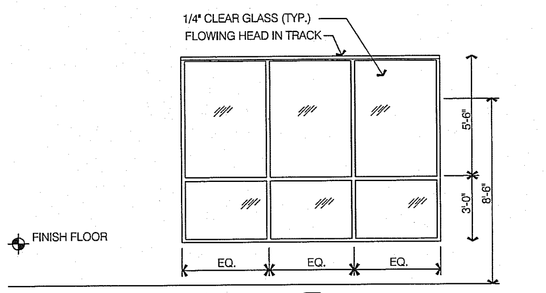

CLEAR ANODIZED ALUMINUM "FLUSHGLAZED" SYSTEM AMARLITE #FG-450-EZ SYSTEM. NARROW STILE DOOR. ACCEPTABLE ALTERNATES: KAWNEER AND VISTAWALL.

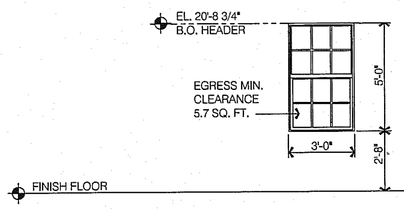

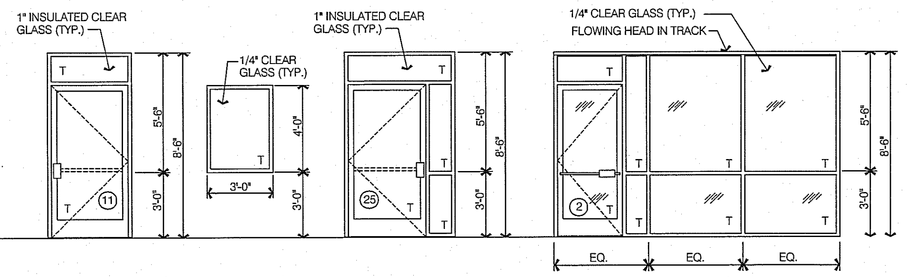

SINGLE 3'-0" x 4'-0" PREFINISHED (ALMOND COLOR) ALUMINUM SINGLE HUNG WINDOW WITH GLAZED-IN DIVIDED LIGHT, CHARCOAL COLOR FIBERGLASS INSECT SCREEN, 1x CLEAR PINE INTERIOR SURROUND. GLASS LIGHTS SHALL BE DOUBLE GLAZED CLEAR INSULATED UNITS, LOW E-GLASS, AND ARGON GAS FILLED. ACCEPTABLE MANUFACTURERS: PELLA, ANDERSON, JELD WEN AND CHAMPION

CLEAR ANODIZED ALUMINUM "FLUSHGLAZED" SYSTEM AMARLITE #FG-450-EZ SYSTEM. NARROW STILE DOOR. ACCEPTABLE ALTERNATES: KAWNEER AND VISTAWALL.

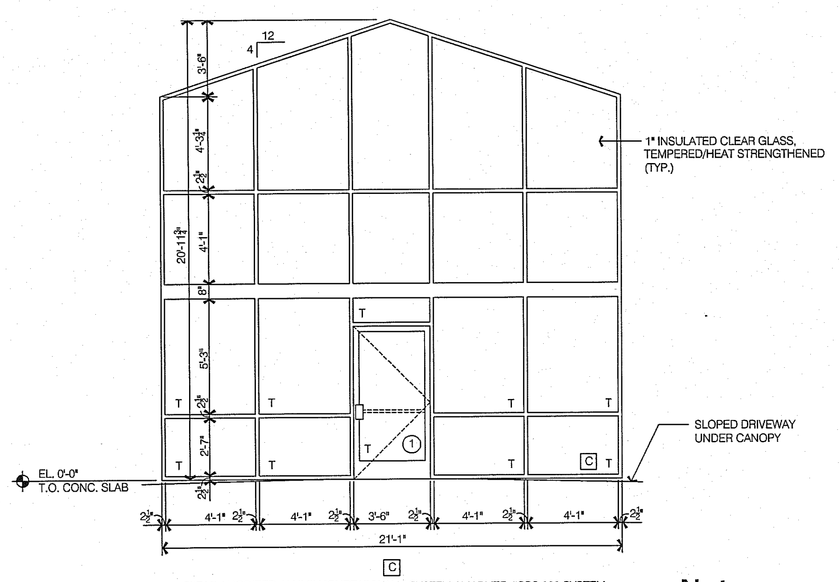

CLEAR ANODIZED ALUMIN "CURTAINWALL" SYSTEM AMARLITE #PBS 380 SYSTEM. NARROW STILE DOOR, 1/4" TEMPERED GLASS LITE. ACCEPTABLE ALTERNATES: KAWNEER AND VISTAWALL.

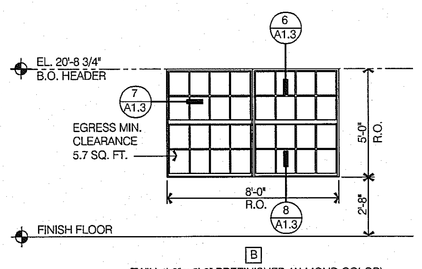

TWIN 4'-0" x 5'-0" PREFINISHED (ALMOND COLOR) ALUMINUM SINGLE HUNG WINDOW WITH GLAZED-IN DIVIDED LIGHT, CHARCOAL COLOR FIBERGLASS INSECT SCREEN, 1x CLEAR PINE INTERIOR SURROUND. GLASS LIGHTS SHALL BE DOUBLE GLAZED CLEAR INSULATED UNITS, LOW E-GLASS, AND ARGON GAS FILLED. ACCEPTABLE MANUFACTURERS: PELLA, ANDERSON, JELD WEN AND CHAMPION

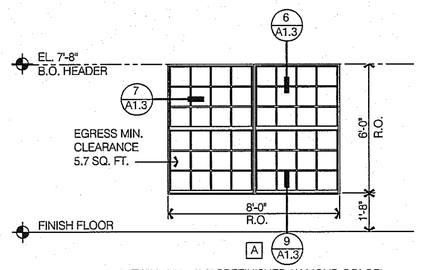

TWIN 4'-0" x 6'-0" PREFINISHED (ALMOND COLOR) ALUMINUM SINGLE HUNG WITH GLAZED-IN DIVIDED LIGHT, CHARCOAL COLOR FIBERGLASS INSECT SCREEN, 1x CLEAR PINE INTERIOR SURROUND, GLASS LIGHTS SHALL BE DOUBLE GLAZED CLEAR INSULATED UNITS, LOW E-GLASS, AND ARGON GAS FILLED. ACCEPTABLE MANUFACTURERS: PELLA, ANDERSON, JELD WEN AND CHAMPION

Note:

1. "T" INDICATES TEMEPERED GLASS.
2. ELEVATIONS DRAWN AS VIEWED FROM EXTERIOR OF BUILDING OR OUTSIDE ROOM.
3. CONTRACTOR TO FIELD VERIFY ALL ROUGH OPENING PRIOR TO ORDERING WINDOWS/STOREFRONTS.

WINDOW TYPES SCALE: 1/4" = 1'-0" | 5

1. INTERIOR HOLLOW METAL DOOR FRAMES SHALL BE B REPUBLIC, 18 GA., COLD ROLLED STEEL, KNOCK DOWN TYPE WITH (3) RESILIENT SILENCERS. PROVIDE MINIMUM (4) 18GA ANCHORS PER JAMB WELDED TO FRAME.
2. MOUNT DOOR CLOSERS ON INTERIOR SIDE OF ROOM.
3. MAXIMUM DOOR CLOSER OPERATING PRESSURES-5LBS INTERIOR, 15 LBS EXTERIOR
4. IF DOOR(S) HAVE A CLOSER, THE SWEEP PERIOD OF THE CLOSER SHALL BE ADJUSTED SO THAT FROM AN OPEN POSITION OF SEVENTY (70) DEGREES. THE DOOR(S) WILL TAKE AT LEAST THREE (3) SECONDS TO MOVE TO A POINT THREE INCHES (3") FROM THE LATCH MEASURED TO THE LEADING EDGE OF THE DOOR.
5. EVERY EXIT DOOR SHALL BE OPERABLE FROM THE INSIDE WITHOUT THE USE OF A KEY OR SPECIAL KNOWLEDGE.
6. CYLINDRICAL LOCKSETS SHALL BE EQUAL TO PDQ (SP SERIES), HEAVY DUTY, GRADE 2.
7. REFER TO DETAIL 2/A6.7 FOR RESTROOM DOOR SIGNAGE.
8. PROVIDE FINGERGUARDS ON ALL INTERIOR STOREFRONT TYPE DOORS.
9. ALL DOORS WITHOUT CLOSERS SHALL HAVE OVERHEAD STOPS.
10. ALL INTERIOR STOREFRONT DOORS SHALL HAVE A ONE INCH SPACE BETWEEN THE DOOR AND FLOOR.
11. ALL EXTERIOR DOOR SILLS SHALL BE SET IN A COMPLETE BED OF SEALANT.

DOOR NOTES SCALE: N.T.S. | 4

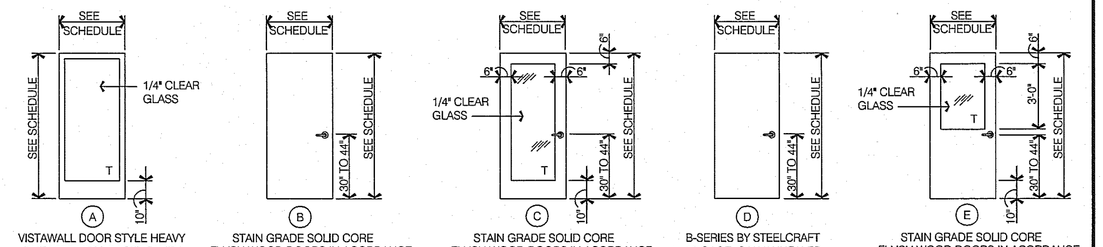

A — VISTAWALL DOOR STYLE HEAVY DUTY 375 MEDIUM STILE WITH 3/16" WALL THICKNESS. FINISH: CLEAR ANODIZED.

B — STAIN GRADE SOLID CORE FLUSH WOOD DOORS IN ACORDANCE WITH AWI QUALITY STANDARDS

C — STAIN GRADE SOLID CORE FLUSH WOOD DOORS IN ACORDANCE WITH AWI QUALITY STANDARDS

D — B-SERIES BY STEELCRAFT 18 GAGE, GALVANNEALED W/ SHOP APPLIED PRIMER

E — STAIN GRADE SOLID CORE FLUSH WOOD DOORS IN ACORDANCE WITH AWI QUALITY STANDARDS

Note:

1. "T" INDICATES TEMEPERED GLASS.
2. ELEVATIONS DRAWN AS VIEWED FROM EXTERIOR OF BUILDING OR OUTSIDE ROOM.

DOOR TYPES SCALE: 1/4" = 1'-0" | 3

Note:

1. LEVER HANDLES SHALL BE "PHILADELPHIA"
2. HINGES SHALL BE HAGER OR STANLEY HEAVY DUTY, BALL BEARING).
3. DOOR STOPS SHALL BE RIXSON-FIREMARK "CHECKMATE #55 SERIES".
4. THRESHOLDS SHALL BE NATIONAL GAURD PRODUCTS, PEMKO, OR ZEO, AND SHALL BE LOW PROFILE TO CONFORM WITH HANDICAP ACCESIBLE REQUIREMENTS.
5. DOOR CLOSERS SHALL BE NHN #50 BY DALHATSU, INCLUDE OVERHEAD STOPS, AND SHALL CONFORM WITH HANDICAP ACCESSIBLE REQUIREMENTS.
6. MISCELLANEOUS PUSH/PULL PLATES, RLLER LATCHES, FLUSHBOLTS, ETC., SHALL BE NEWMAN-TONKS QUALITY HARDWARE.

HARDWARE SET #1
- (2) OFFSET PIVOTS — MANUFACTURERS STANDARD
- (1) CYLINDER — ALL EXTERIOR DOORS KEYED ALIKE
- (1) PANIC DEVICE — RIM TYPE #8400 SERIES (COORD. W/ MAG LATCH)
- (2) PANIC PULLS — MANUFACTURER'S STANDARD (MOUNT AT 20" & 38" AFF)
- (1) PUSH BAR — MANUFACTURER'S STANDARD (MOUNT AT 20" AFF)
- (1) CLOSER — US32D FINISH
- (1) THRESHOLD — LOW PROFILE (4"x1/2"), MILL FINISH
- (1) BOTTOM SWEEP — SURFACE APPLIED

HARDWARE SET #2
- (2) OFFSET PIVOTS — MANUFACTURERS STANDARD
- (1) CYLINDER — ALL EXTERIOR DOORS KEYED ALIKE
- (1) PANIC DEVICE — DOR-O-MATIC # 1690 CONCEALED ROD
- (1) PANIC PULL — MANUFACTURER'S STANDARD
- (1) PUSH BAR — MANUFACTURER'S STANDARD (MOUNT AT 20" AFF)
- (1) CLOSER — US32D FINISH
- (1) THRESHOLD — LOW PROFILE (4"x1/2"), MILL FINISH
- (1) BOTTOM SWEEP — SURFACE APPLIED

HARDWARE SET #3
- (3) BUTT HINGES — BB1279 4 1/2"x4 1/2", US26D FINISH
- (1) PASSAGE SET — MS 1853A-050 SERIES
- (1) CYLINDER — KEYED W/ THUMBTURN ONE SIDE
- (2) PUSH BARS — MOUNTED AT 38" AFF
- (1) CLOSER — US32D FINISH

HARDWARE SET #4
- (1) BOTTOM CENTER PIVOT — MANUFACTURERS STANDARD, MILL FINISH
- (1) DEADBOLT — MS 1853A-050 SERIES
- (1) CYLINDER — EXTENDED THUMBTURN BOTH SIDES
- (4) PUSH BARS — MANUFACTURER'S STANDARD (MOUNTED AT 20" & 38" AFF)
- (1) CLOSER — OVERHEAD - CONCEALED

HARDWARE SET #5
- (3) BUTT HINGES — BB 1279 4 1/2"x4 1/2", US26D FINISH
- (2) PUSH/PULLS — 105 x 70C 4"x16", US32D FINISH
- (1) ROLLER LATCH — GJ30, US26D FINISH
- (1) OVERHEAD STOP — 454S, US32D FINISH
- (3) SILENCERS — GREY
- (1) DEADBOLT — EXTENDED THUMBTURN BOTH SIDES FALCON DEADBOLT LOCK #D881K W/ ADDED PARTS LIST A30109-000-626 (HANDICAP T-TURN AND ROSE) 002762-000-626 (FHMS 8-32x3/8) (2 EA. NEEDED PER LOCK) 013945-000-30 (PLATE MOUNTING) 002074-012-626 (OHSMS 6x3/4 PH) (3 EA. NEEDED PER LOCK) 008357-000-30 (TAILPIECE)

NOTE: ANTICIPATE A FOUR WEEK LEAD TIME FOR THIS LOCK. FOR QUESTIONS, CONTACT FALCON CUSTOMER SERVICE AT 1-800-266-4456.

HARDWARE SET #6 (60 MINUTE FIRE RATING)
- (3) BUTT HINGES — BB 1279 4 1/2"x4 1/2", US26D FINISH
- (1) LOCKSET — AL53PD SAT, 626
- (1) CLOSER — NORTON, US32D FINISH
- (3) SILENCERS — GREY

HARDWARE SET #7
- (3) BUTT HINGES — BB1279 4 1/2"X4 1/2", US26D FINISH
- (2) PUSH/PULLS — 105 x 70C 4"x16", US32D FINISH
- (1) ROLLER LATCH — GGJ30, US26D FINISH
- (1) OVERHEAD STOP — 454S, US32D FINISH
- (3) SILCENSERS — GREY

HARDWARE SET #8
- (3) BUTT HINGES — BB1279 4 1/2"X4 1/2", US26D FINISH
- (1) PASSAGE SET — A10S LEVON, 626
- (1) DEADBOLT — B180, 626
- (1) OVERHEAD STOP — 454S, US32D FINISH
- (3) SILCENSERS — GREY

HARDWARE SET #9
- (3) BUTT HINGES — BB1279 4 1/2"X4 1/2", US26D FINISH
- (1) LOCKSET — AL53PD SAT, 626
- (1) OVERHEAD STOP — 454S, US32D FINISH
- (3) SILCENSER — GREY

HARDWARE SET #10
- (3) BUTT HINGES — BB1279 4 1/2"X4 1/2", US26D FINISH
- (1) PASSAGE SET — A10S LEVON, 626
- (1) DEADBOLT — B180, 626
- (1) OVERHEAD STOP — 454S, US32D FINISH
- (3) SILCENSERS — GREY

HARDWARE SET #11 (60 MINUTE FIRE RATING)
- (3) BUTT HINGES — BB1279 4 1/2"X4 1/2", US26D FINISH
- (1) PASSAGE SET — A10S LEVON (KNURLED), 626
- (1) CLOSER — HEAVY DUTY, US32D FINISH
- (1) FLOOR STOP — 443, US26D FINISH
- (3) SILCENSERS — GREY
- (1) THRESHOLD — LOW PROFILE (4"x1/2"), MILL FINISH
- (1) BOTTOM SWEEP — SURFACE APPLIED

HARDWARE SET #12 (60 MINUTE FIRE RATING)
- (3) BUTT HINGES — BB1279 4 1/2"X4 1/2", US26D FINISH
- (1) PASSAGE SET — A10S LEVON (KNURLED), 626
- (1) CLOSER — HEAVY DUTY, US32D FINISH
- (1) FLOOR STOP — 443, US26D FINISH
- (3) SILCENSERS — GREY

HARDWARE SET #13
- (3) BUTT HINGES — BB1279 4 1/2"X4 1/2", US26D FINISH
- (1) PASSAGE SET — A10S LEVON, 626
- (1) OVERHEAD STOP — 454S, US32D FINISH
- (3) SILCENSERS — GREY

HARDWARE SET #14
- (6) BUTT HINGES — BB1279 4 1/2"X4 1/2", US26D FINISH
- (2) DUMMY TRIMS — A10S LEVON, 626
- (2) ROLLER LATCHES — GJ30, US26D FINSIH
- (2) OVERHEAD STOPS — 454S, US32D FINISH
- (3) SILCENSERS — GREY

HARDWARE SET #15
- (2) BOTTOM CENTER PIVOT — MANUFACTURERS STANDARD, MILL FINISH
- (1) DEADBOLT — MS 1853A-050 SERIES
- (1) CYLINDER — EXTENDED THUMBTURN BOTH SIDES
- (8) PUSH BARS — MANUFACTURERS STANDARD (MOUNTED AT 20" & 38" AFF)
- (2) CLOSERS — OVERHEAD - CONCEALED

HARDWARE SETS SCALE: N.T.S. | 2

DOOR NO.	DOOR SIZE	DOOR MAT'L TYPE	DOOR MAT'L DOOR	DOOR MAT'L FRAME	HARDWARE SET	NOTES
1	3'-6" x 7'-0" x 1 3/4"	A	GL	AL	1	PROVIDE ELECTRONIC LATCH REMOTE RELEASE
2	3'-0" x 7'-0" x 1 3/4"	A	GL	AL	4	
3	3'-0" x 7'-0" x 1 3/4"	B	WD	HM	9	
4	3'-0" x 7'-0" x 1 3/4"	B	WD	HM	6	
5	3'-0" x 7'-0" x 1 3/4"	B	WD	HM	12	
6	3'-0" x 7'-0" x 1 3/4"	B	WD	HM	13	
7	3'-0" X 7'-0" C.O.					
8	3'-0" x 7'-0" x 1 3/4"	B	WD	HM	8	
9	3'-0" x 7'-0" x 1 3/4"	B	WD	HM	9	
10	(2) 3'-0" x 7'-0" x 1 3/4"	C	WD	HM	14	
11	3'-0" x 7'-0" x 1 3/4"	A	GL	AL	2	
12	NOT USED					
13	3'-0" x 7'-0" x 1 3/4"	B	WD	HM	13	
14	3'-0" x 7'-0" x 1 3/4"	B	WD	HM	6	
15	3'-0" x 7'-0" x 1 3/4"	B	WD	HM	6	
16	3'-0" x 7'-0" x 1 3/4"	C	WD	HM	3	
17	3'-0" x 7'-0" x 1 3/4"	B	WD	HM	5	
18	3'-0" x 7'-0" x 1 3/4"	B	WD	HM	5	
19	3'-0" x 7'-0" x 1 3/4"	B	WD	HM	5	
20	3'-0" x 7'-0" x 1 3/4"	B	WD	HM	6	
21	3'-0" x 6'-8" x 1 3/4"	C	WD	HM	3	
22	3'-0" x 6'-8" x 1 3/4"	B	WD	HM	5	
23	3'-0" x 7'-0" x 1 3/4"	B	WD	HM	5	
24	3'-0" x 7'-0" x 1 3/4"	B	WD	HM	5	
25	3'-0" x 7'-0" x 1 3/4"	A	GL	AL	2	
26	3'-0" x 7'-0" x 1 3/4"	C	WD	HM	3	
27	3'-0" x 7'-0" x 1 3/4"	B	WD	HM	5	
28	3'-0" x 7'-0" x 1 3/4"	B	WD	HM	5	
29	3'-0" x 7'-0" x 1 3/4"	B	WD	HM	5	
30	3'-0" x 7'-0" x 1 3/4"	D	HM	HM	11	
31	3'-0" x 7'-0" x 1 3/4"	B	WD	HM	12	
32	3'-0" x 7'-0" x 1 3/4"	C	WD	HM	3	
33	3'-0" x 7'-0" x 1 3/4"	B	WD	HM	5	
34	3'-0" x 7'-0" x 1 3/4"	B	WD	HM	5	
35	3'-0" x 7'-0" x 1 3/4"	B	WD	HM	5	
36	3'-0" x 7'-0" x 1 3/4"	C	WD	HM	3	
37	3'-0" x 7'-0" x 1 3/4"	B	WD	HM	5	
38	3'-0" x 7'-0" x 1 3/4"	C	WD	HM	5	
39	3'-0" x 7'-0" x 1 3/4"	C	WD	HM	5	
40	3'-0" x 7'-0" x 1 3/4"	B	WD	HM	9	
41	3'-0" x 7'-0" x 1 3/4"	C	WD	HM	9	
42	3'-0" x 7'-0" x 1 3/4"	C	WD	HM	9	
43	3'-0" x 7'-0" x 1 3/4"	B	WD	HM	12	
44	3'-0" x 7'-0" x 1 3/4"	B	WD	HM	12	
45	3'-0" x 7'-0" x 1 3/4"	E	WD	HM	3	
46	3'-0" x 7'-0" x 1 3/4"	E	WD	HM	3	
47	3'-0" x 7'-0" x 1 3/4"	E	WD	HM	3	
48	3'-0" x 7'-0" x 1 3/4"	B	WD	HM	9	
49	3'-0" x 7'-0" x 1 3/4"	B	WD	HM	9	
50	3'-0" x 7'-0" x 1 3/4"	B	WD	HM	6	
51	3'-0" x 7'-0" x 1 3/4"	B	WD	HM	6	
52	3'-0" x 7'-0" x 1 3/4"	B	WD	HM	8	
53	3'-0" x 7'-0" x 1 3/4"	C	WD	HM	3	
54	3'-0" x 7'-0" x 1 3/4"	B	WD	HM	5	
55	3'-0" x 7'-0" x 1 3/4"	B	WD	HM	7	
56	3'-0" x 7'-0" x 1 3/4"	B	WD	HM	7	
57	3'-0" x 7'-0" x 1 3/4"	B	WD	HM	7	
58	3'-0" x 7'-0" x 1 3/4"	B	WD	HM	7	
59	3'-0" x 7'-0" x 1 3/4"	B	WD	HM	5	
60	3'-0" x 7'-0" x 1 3/4"	C	WD	HM	3	
61	3'-0" x 7'-0" x 1 3/4"	B	WD	HM	6	
62	3'-0" x 7'-0" x 1 3/4"	C	WD	HM	3	
63	3'-0" x 7'-0" x 1 3/4"	B	WD	HM	5	
64	3'-0" x 7'-0" x 1 3/4"	B	WD	HM	7	
65	3'-0" x 7'-0" x 1 3/4"	B	WD	HM	7	
66	3'-0" x 7'-0" x 1 3/4"	B	WD	HM	6	
67	3'-0" x 7'-0" x 1 3/4"	B	WD	HM	12	
68	3'-0" x 7'-0" x 1 3/4"	C	WD	HM	3	
69	3'-0" x 7'-0" x 1 3/4"	B	WD	HM	5	
70	3'-0" x 7'-0" x 1 3/4"	B	WD	HM	7	
71	3'-0" x 7'-0" x 1 3/4"	B	WD	HM	7	
72	3'-0" x 7'-0" x 1 3/4"	C	WD	HM	15	
73	3'-0" x 7'-0" x 1 3/4"	B	WD	HM	9	
74	3'-0" x 7'-0" x 1 3/4"	B	WD	HM	6	
75	3'-0" x 7'-0" x 1 3/4"	B	WD	HM	12	
76	3'-0" x 7'-0" x 1 3/4"	B	WD	HM	6	
77	3'-0" x 7'-0" x 1 3/4"	B	WD	HM	8	
78	3'-0" x 7'-0" x 1 3/4"	B	WD	HM	8	

DOOR SCHEDULE SCALE: N.T.S. | 1

6327 Point Twenty Two
Gainesville, Georgia 30506
Phone (678) 231-4050
E-Mail: dplanchip@bellsouth.net

THIS DOCUMENT IS THE PROPERTY OF DENNIS J. DUBEY, ARCHITECT AND IS CONSIDERED AN INSTRUMENT OF SERVICE AND IS SOLELY FOR USE WITH RESPECT TO THE PROJECT AS INDICATED BELOW. ALL RIGHTS RESERVED. THIS DOCUMENT MAY NOT BE REPRODUCED OR BE USED ON ANY OTHER PROJECT EXCEPT BY WRITTEN AGREEMENT FROM THE ARCHITECT. THIS DOCUMENT IS NOT VALID FOR CONSTRUCTION UNLESS MARKED OTHERWISE.

NOT RELEASED FOR CONSTRUCTION

PROFESSIONAL SEAL

PROJECT LOCATION

3034 OLD ATLANTA ROAD
CUMMING, GA 30041

Montessori Kids Academy

REVISIONS

DOOR & WINDOW SCHEDULES

DATE	PROJECT No.
8-17-09	29001

SHEET No.

A1.3